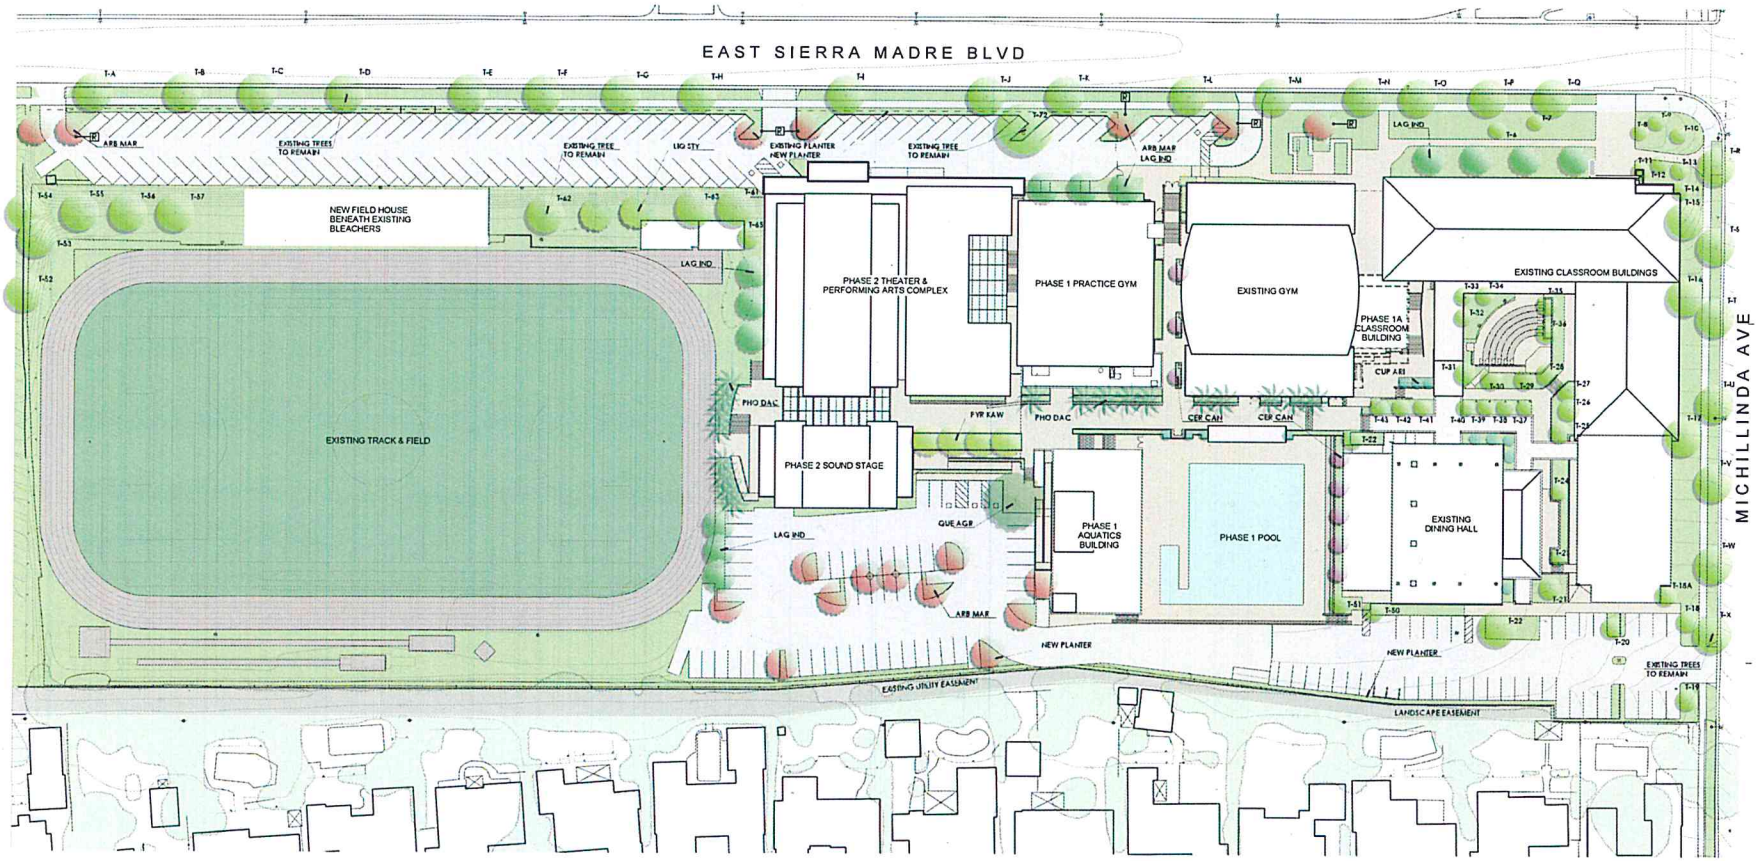

Conceptual Plant Palette

SHRUBS

Symbol	Botanical Name	Common Name	Character
CAL LIT	Callistemon 'Little John'	'Little John'	3'H x 3'W | Informal Low Hedge | Red bristle-like flowers, Year-round
LAV ANG	Lavandula angustifolia	'Munstead'	2'H x 2'W | Informal Low Hedge | Lavender flowers, Summer
LOR CHI	Loropetalum chinense	'Burgundy'	3'H x 3'W | Orange/Red Fall Foliage | White Flowers in Summer
OLE LIL	Olea europaea	'Little Ollie'	6-8'H x 6-8'W | Medium Hedge
PER ATR	Perovskia atriplicifolia	Russian Sage	3'H x 3'W | Finely-textured Leaf | Lavender-blue tall spikes of flowers, Summer
ROS FLO	Rosa floribunda	Iceburg Rose	3'H x 3'W | Evergreen | Profuse White Roses, Spring to Summer

GROUNDCOVERS

Symbol	Botanical Name	Common Name	Character
BOU OOL	Bougainvillea	'Oo-la-la'	18"H | Green Leaf | Magenta flowers, profuse in Summer through Fall
CEA GRI	Ceanothus griseus horizontalis	Yankee Point	2' H | Glossy Green Leaf | Blue Flowers in Spring
FRA CHI	Fragaria chiloensis	Beach Strawberry	4-8"H | Red Leaf tones in Winter | White flowers in Spring | Small Fruit in Fall
HUE OPA	Huechera 'Opal'	Opal Coral Bells	1'H | Dark Green Leaf | White flowers in Spring
HYP CAL	Hypericum calycinum	St. John's Wort	1'H | Dark Green Leaf | Yellow flowers in Summer
LEY CON	Leymus condensatus	'Canyon Prince'	2-3'H | Gray-blue evergreen grass
MAH REP	Mahonia repens	Creeping Mahonia	18-24"H |Bluish-green Leaflets | Yellow flowers followed by small fruit in Spring
ROS PRO	Rosmarinus officinalis	'Prostratus'	1-2'H | Dark Green Needle-like Leaf |Blue flowers in Spring | Fragrant

VINES | SPILLERS

Symbol	Botanical Name	Common Name	Character
JAS POL	Jasminum polyanthum	Pink Jasmine	Evergreen | Bright Rose/White flowers early Spring | Fragrant
PAR TRI	Parthenocissus tricuspidata	Boston Ivy	Deciduous | Red Foliage in Fall

Tree Legend

TREES

Symbol	Botanical Name	Common Name	Character	QTY	SIZE
ARB MAR	Arbutus 'Marina'	NCN	12'H x 12'W | Evergreen | Showy Bark	18	24" box
CER FOR	Cercis canadensis	'Forest Pansy'	12'H x 12'W | Deciduous | Burgundy Leaf | Bright Pink/Rose flowers early Spring	8	24" box
CUP ARI	Cupressus arizonica	Arizona Cypress	40'H x 20'W | Evergreen | Gray-green Scale-like Needles	12	36" box
LAG IND	Lagerstromia indica	'Natchez'	12'H x 12'W | Deciduous | Orange/Red Fall Foliage | White Flowers in Summer	13	15 gal
LIQ STY	Liquidambar styraciflua	American Sweetgum	50'H x 20'W | Deciduous | Colorful Foliage	2	15 gal
PHO DAC	Phoenix dactylifera	Date Palm	80'H x 20-40'W | Evergreen | Gray-green Feather-like Fronds | Edible Fruit	18	11' BTH
PYR KAW	Pyrus kawakamii	Evergreen Pear	15'H x 15'W | Semi Evergreen | Colorful Foliage | White Flowers, Winter to Early Spring	4	24" box
QUE AGR	Quercus agrifolia	Coast Live Oak	Evergreen	1	60" box

[N] - TREE REPLACEMENT (SEE TREE ORDINANCE LISTING, AT RIGHT)

Landscape Easement Notes

The Landscape Easement to the south will be developed with the input of home owners to provide screening with plant material along the property-line while preserving existing views and sky-lines North to the San Gabriel Mountains.

Tree Ordinance | Existing Tree Replacements

# TREES TO BE REMOVED	SIZE OF REQUIRED REPLACEMENT TREES
1. Tree #1 Queen Palm (22' BTH)	no replacement required
2. Tree #45 Paperbark (7' BTH)	no replacement required
3. Tree #46 Paperbark (9.5" DBH)	no replacement required
4. Tree #47 Paperbark (6" DBH)	no replacement required
5. Tree #48 Paperbark (8.5" DBH)	no replacement required
6. Tree #49 Paperbark (7.5" DBH)	no replacement required
7. Tree #58 American Sweetgum (19.5" DBH)	2-24 box
8. Tree #59 American Sweetgum (13.5" DBH)	no replacement required
9. Tree #60 American Sweetgum (16" DBH)	no replacement required
10. Tree #61 American Sweetgum (14" DBH)	no replacement required
11. Tree #66 American Sweetgum (14" DBH)	no replacement required
12. Tree #a" American Sweetgum (13.5" DBH)	no replacement required
13. Tree #63 American Sweetgum (15" DBH)	no replacement required
14. Tree #69 American Sweetgum (16.5" DBH)	no replacement required
15. Tree #70 American Sweetgum (17.5" DBH)	no replacement required
16. Tree #71 American Sweetgum (19" DBH)	4-24 box
TOTALS:	6+24" box

kornrandolph
landscape architecture
609 east green street
pasadena ca 91101
tel 626.564.0259
fax 626.449.2178

This drawing and design are and shall remain the property of GONZALEZ|GOODALE Architects, and no reuse is made with respect to the project and GONZALEZ|GOODALE Architects shall retain all common law, statutory and other reserved rights including copyright and they shall not be used by others for any other purpose without written permission of GONZALEZ|GOODALE Architects.

0 16 32 64 96

LA SALLE HIGH SCHOOL - CAMPUS MASTER PLAN

LA SALLE HIGH SCHOOL

LANDSCAPE PLAN | MP4.1

GONZALEZ GOODALE ARCHITECTS | WWW.GONZALEZGOODALE.COM | 5/6/16

If this sheet is smaller than 42" high by 30" wide then it has been reduced.