SUBMITTED

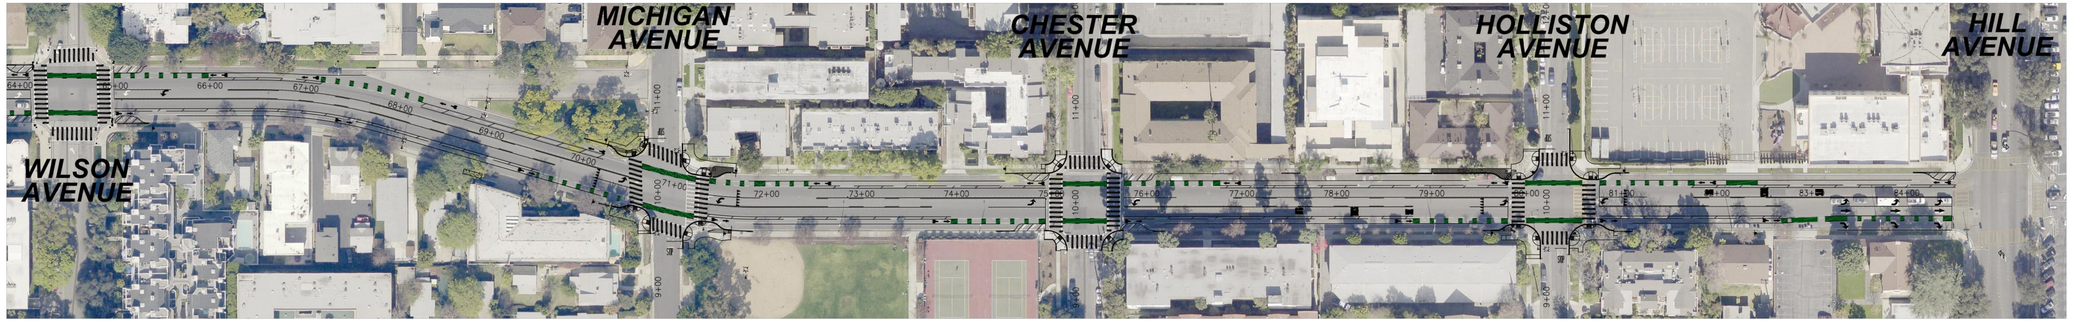

N

SCALE: NTS

DIGALERT CALL TOLL FREE 1-800-227-2600 TWO WORKING DAYS BEFORE YOU DIG Underground Service Alert

CONTRACTOR SHALL NOTIFY UNDERGROUND SERVICE ALERT A MINIMUM OF 48 HOURS PRIOR TO BEGINNING ANY CONSTRUCTION WORK. SEE GENERAL NOTES FOR FURTHER INFORMATION.

REGISTERED PROFESSIONAL ENGINEER ANDREW K. NICKERSON No. C56808 CIVIL STATE OF CALIFORNIA

PSOMAS
555 South Flower Street, Suite 4300
Los Angeles, CA 90071
(213) 223-1400 (213) 223-1444 (FAX)

6/1/2020
ANDREW NICKERSON R.C.E. # 56808 DATE

PROJECT ENGINEER
DATE
FIELD BOOK NO. NONE

DRAWN BY PRIVATE
DESIGNED BY PRIVATE
CHECKED BY TONY AN

REVISIONS

MARK	DATE	DESCRIPTION	BY	CHKD.	APPROVED
		AS BUILT			

CITY OF PASADENA—DEPARTMENT OF PUBLIC WORKS

PROJECT CORDOVA STREET ENHANCEMENTS PROJECT
LIMITS
SCALE AS SHOWN
ACCOUNT NUMBER 75052

SHEET 5 OF 73
DWG. NO. 6580

DWG filename: I:\PROD\PSOMAS.CORP\PANZURA\PROJECTS\LA_PROJECTS\1PAS010300\PUBLIC_WORKS\SHEETS_ROADTYP-03.DWG Plot Date & Time: 6/1/2021 6:10:19 PM Plotted by: Brandon Pence